Overhang Coping Detail

Classic Colonial

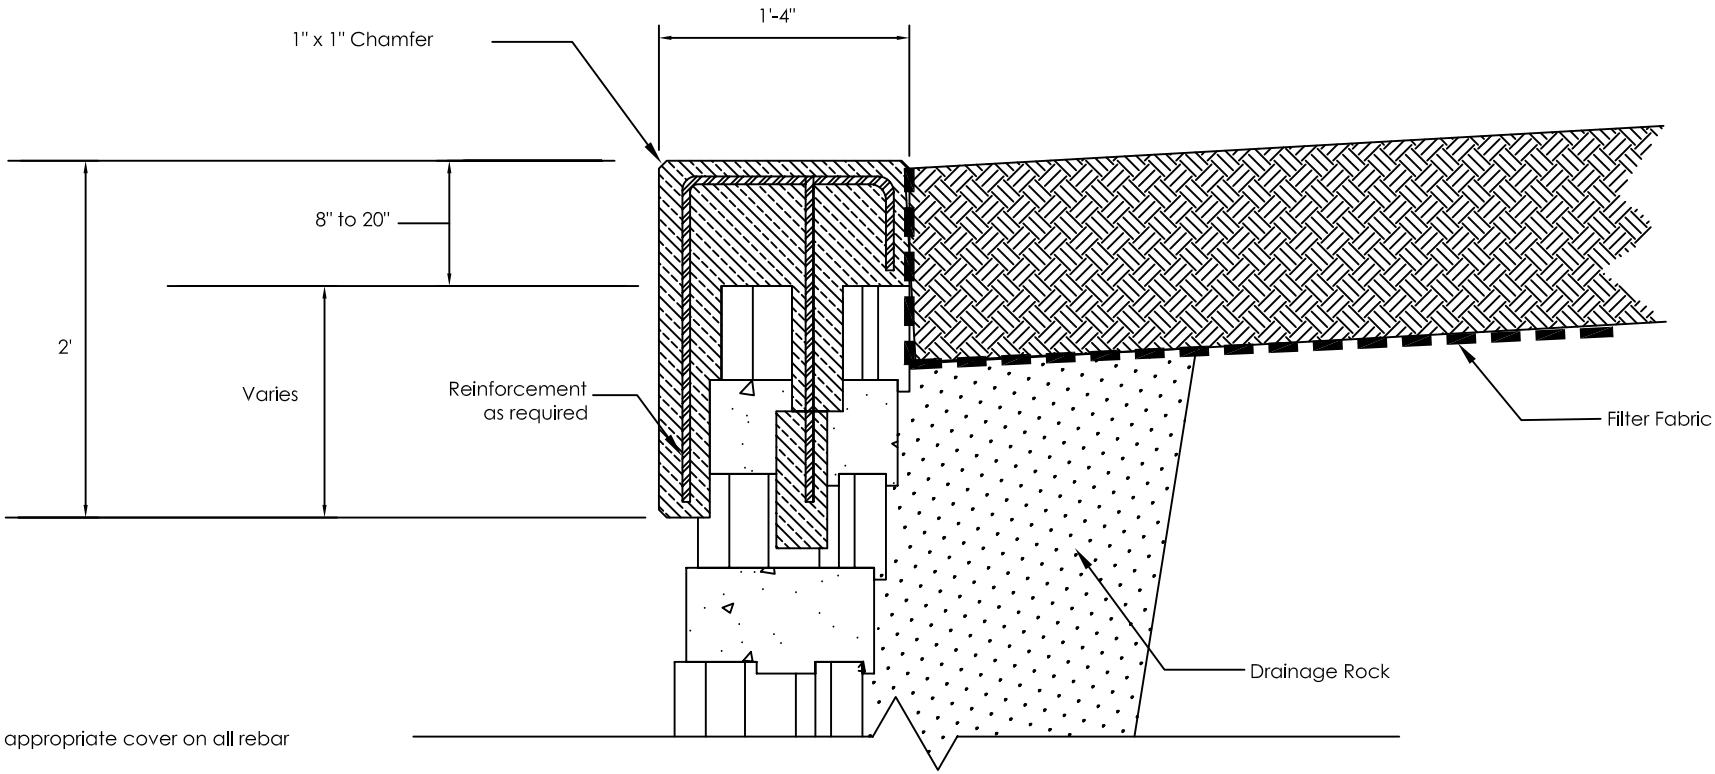

Note:
1) Maintain appropriate cover on all rebar

2)Full expansion joints shall be placed at wall radius and bend points

3)Insure wall steps are covered by coping

Scale: None

This drawing is furnished for preliminary design purposes only, and should not be used for final design drawings or construction drawings without the certification of a professional engineer registered in the state in which the wall will be constructed

No.	Date.	Revision.	By.

PREPARED BY:

ROCKWOOD RETAINING WALLS
A better way.

Legend

- Impermeable Compacted Fill
- Compacted Fill
- Native Soil
- 3/4" Crushed Stone
- Leveling Pad
- Geogrid

Project Name: XX
Project Location: YY
Drawing Description: Overhang Coping Detail

Prepared For: CCC DDD
Drawn By:
Checked By:
Sheet # of $
Date: MM/DD/YYYY
Project Number: WWWPRO#