Leveling Pad Step Detail

Monument HD®

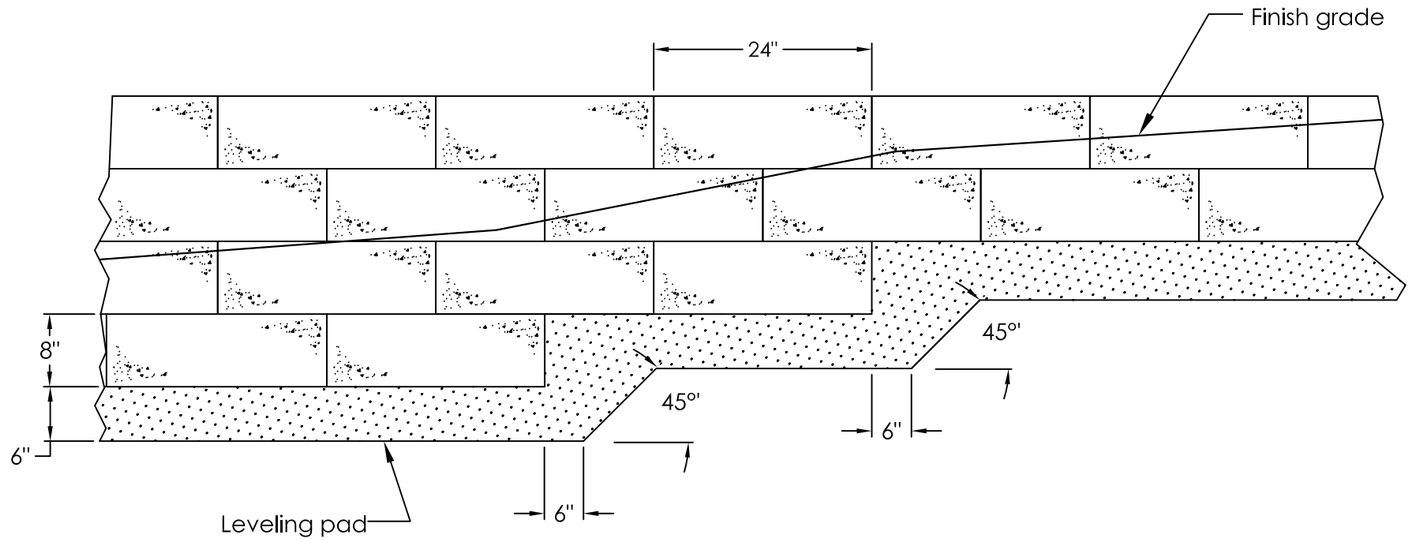

Scale: None

This drawing is furnished for preliminary design purposes only, and should not be used for final design drawings or construction drawings without the certification of a professional engineer registered in the state in which the wall will be constructed

No.	Date.	Revision.	By.

Prepared by:

ROCKWOOD® RETAINING WALLS *A better way.*™

Legend

- Impermeable compacted fill
- Compacted fill
- Native soil
- 3/4" Crushed stone
- Leveling pad
- Geogrid

Project Name: XX

Project Location: YY

Drawing Description: Leveling Pad Step Detail

Prepared for: CCC DDD

Drawn by:

Checked by:

Sheet # of $

Date: MM/DD/YYYY

Project Number: WWWPRO#